<<= = Bradley Ave. = =>>

<<= = Hanover Pl. = =>>

N

Wooden Fence

Wooden Fence

Wooden Fence

Clear Halloween Decorations Throughout Yard

FOUNTAIN

GRAVEL

SIDE YARD LANDSCAPING

Clear Garden Tools

Plug Window

Add Curtains

Add Curtains

Additional Photos

Window Window Window Window Window

BOOKCASE FIREPLACE BOOKCASE

Existing T.V.

Radiator Cover

Radiator Cover

Side Table

Side Table

Table

Hospital Bed

Paved Pathway

Cellar Doors

Window Window STAIRS UP

Window Window

Dining Table (42" x 53") & Chairs

Armchair

Coffee Table 51" x 21"

Rug

Hero Photo

Rug

Swap Light Fixture

33" x 32" Recliner

Dresser

Side Table

Corner Cabinet 38" x 17"

Add Curtains

ENCLOSED BACK PORCH

Window

Side Table

Sofa - 92" x 38"

Stool Stool

BAR

Console

T.V. on Stand

Window

FRIDGE

Cabinet

CEILING HEIGHT @ +8'-4"

Chest

Protect For Fire

KITCHEN

ISLAND

COUNTER TOP

RESTROOM

Window

Front Entrance

Steps

FRONT YARD LANDSCAPING

Radiator Cover

STAIRS UP

Window Window Window Window Window Window

Add Wild Fire/CO2 Detector

0 5' 10' 15' 20' 25' 30' 35'

*RED INDICATES NEW SCENERY

STATUS:	SHOOT DATE:
RELEASED	10-30-24

FBI MOST WANTED SEASON SIX

PRODUCTION DESIGNER:	KARA ZEIGON
ART DIRECTOR:	CHRIS THOMPSON
SET DECORATOR:	TORA PETERSON
ART DEPT - MAIN LINE:	(347) 338-1789

SET NAME:	609-23 IE Rayson Family Home
DRAWING:	Director Plan
LOCATION:	623 Hanover Place Mt. Vernon, NY 10552

SCALE:	NTS
DRAWN BY:	Colt F.
DATE DRAWN:	10-23-24

REVISIONS:
1:
2:
3:

SET #:	23
EPISODE:	609

SHEET #: DP

609-23 ie rayson family home 102324.dwg

CEILING HEIGHTS:

GENERAL @ +17'-5"
UNDER A/C @ +10'-2"
GARAGE @ +8'-0"
ENTRY HALL @ +7'-6"
UNDER BAR @ +6'-11"

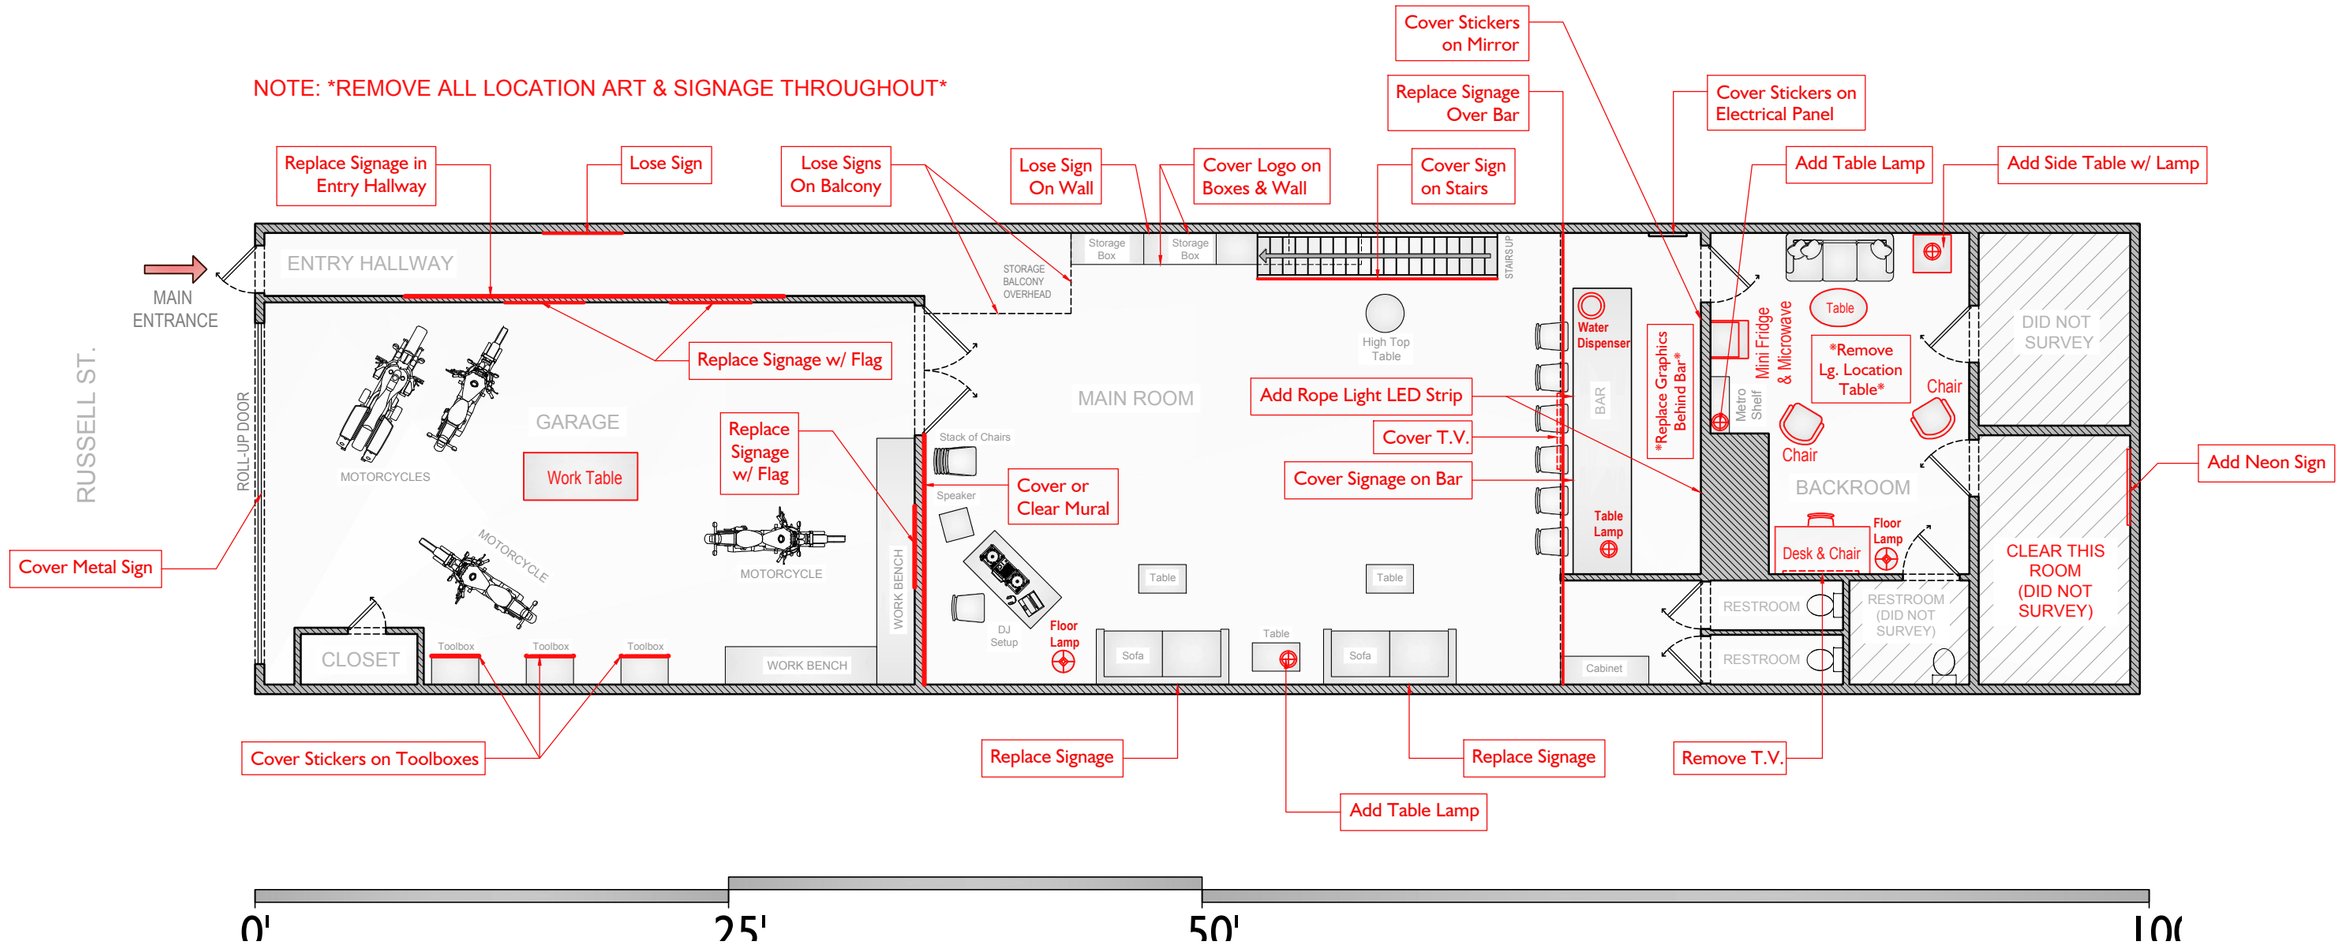

***RED INDICATES NEW SCENERY**

STATUS:	SHOOT DATE:
RELEASED	**10-1-24**

FBI MOST WANTED SEASON SIX

PRODUCTION DESIGNER:	KARA ZEIGON
ART DIRECTOR:	CHRIS THOMPSON
SET DECORATOR:	TORA PETERSON
ART DEPT - MAIN LINE:	(347) 338-1789

SET NAME:	607-26 IE Bike Shop
DRAWING:	Director Plan
LOCATION:	245 Russell St, Brooklyn, NY 11222

SCALE: 1/8"=1'-0"	REVISIONS: 1: 2: 3:	SET #: 26	SHEET #: DP1
DRAWN BY: Colt F.		EPISODE: 607	
DATE DRAWN: 09-27-24			

607-26 ie bike shop 092724.dwg

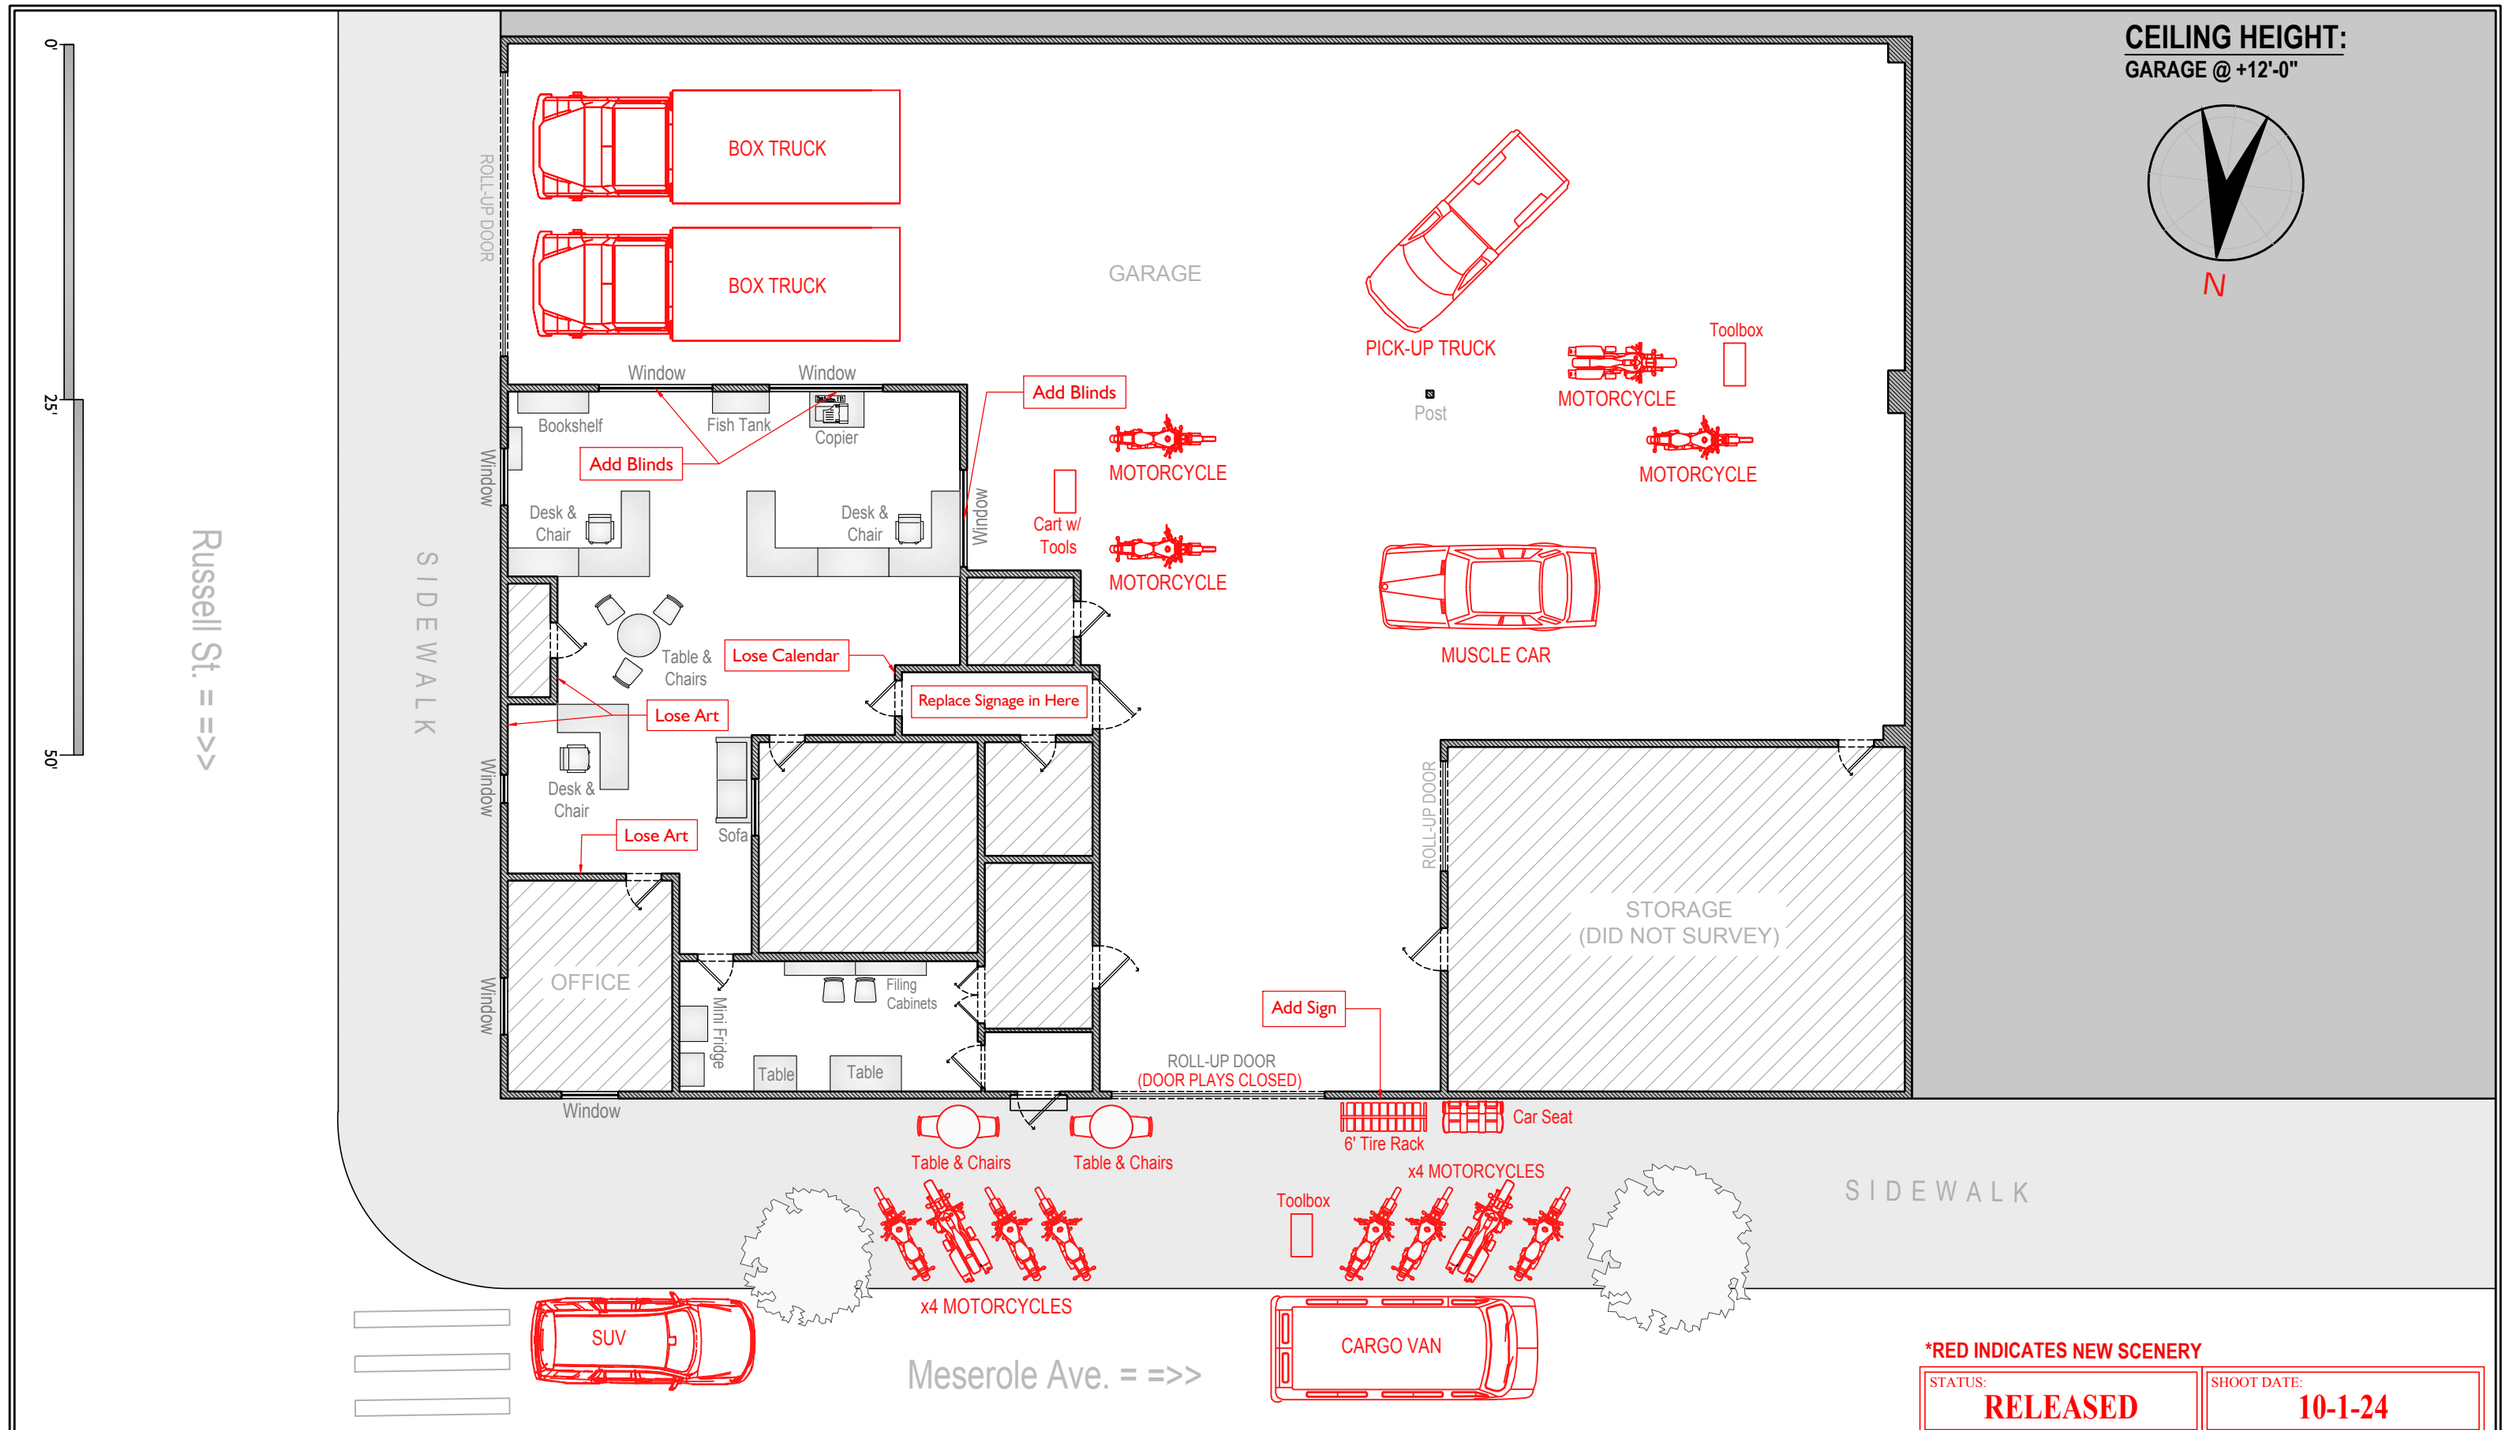

*RED INDICATES NEW SCENERY

STATUS:	SHOOT DATE:
RELEASED	10-1-24

FBI MOST WANTED SEASON SIX

PRODUCTION DESIGNER:	KARA ZEIGON
ART DIRECTOR:	CHRIS THOMPSON
SET DECORATOR:	TORA PETERSON
ART DEPT - MAIN LINE:	(347) 338-1789

SET NAME:	607-26 IE Bike Shop	SCALE: 3/32"=1'-0"	REVISIONS: 1: 2: 3:	SET #: 26	SHEET #: DP2
DRAWING:	Director Plan	DRAWN BY: Colt F.		EPISODE: 607	
LOCATION:	245 Russell St, Brooklyn, NY 11222 -UNITED FUEL SERVICES	DATE DRAWN: 09-24-24			

607-26 ie bike shop 092724.dwg

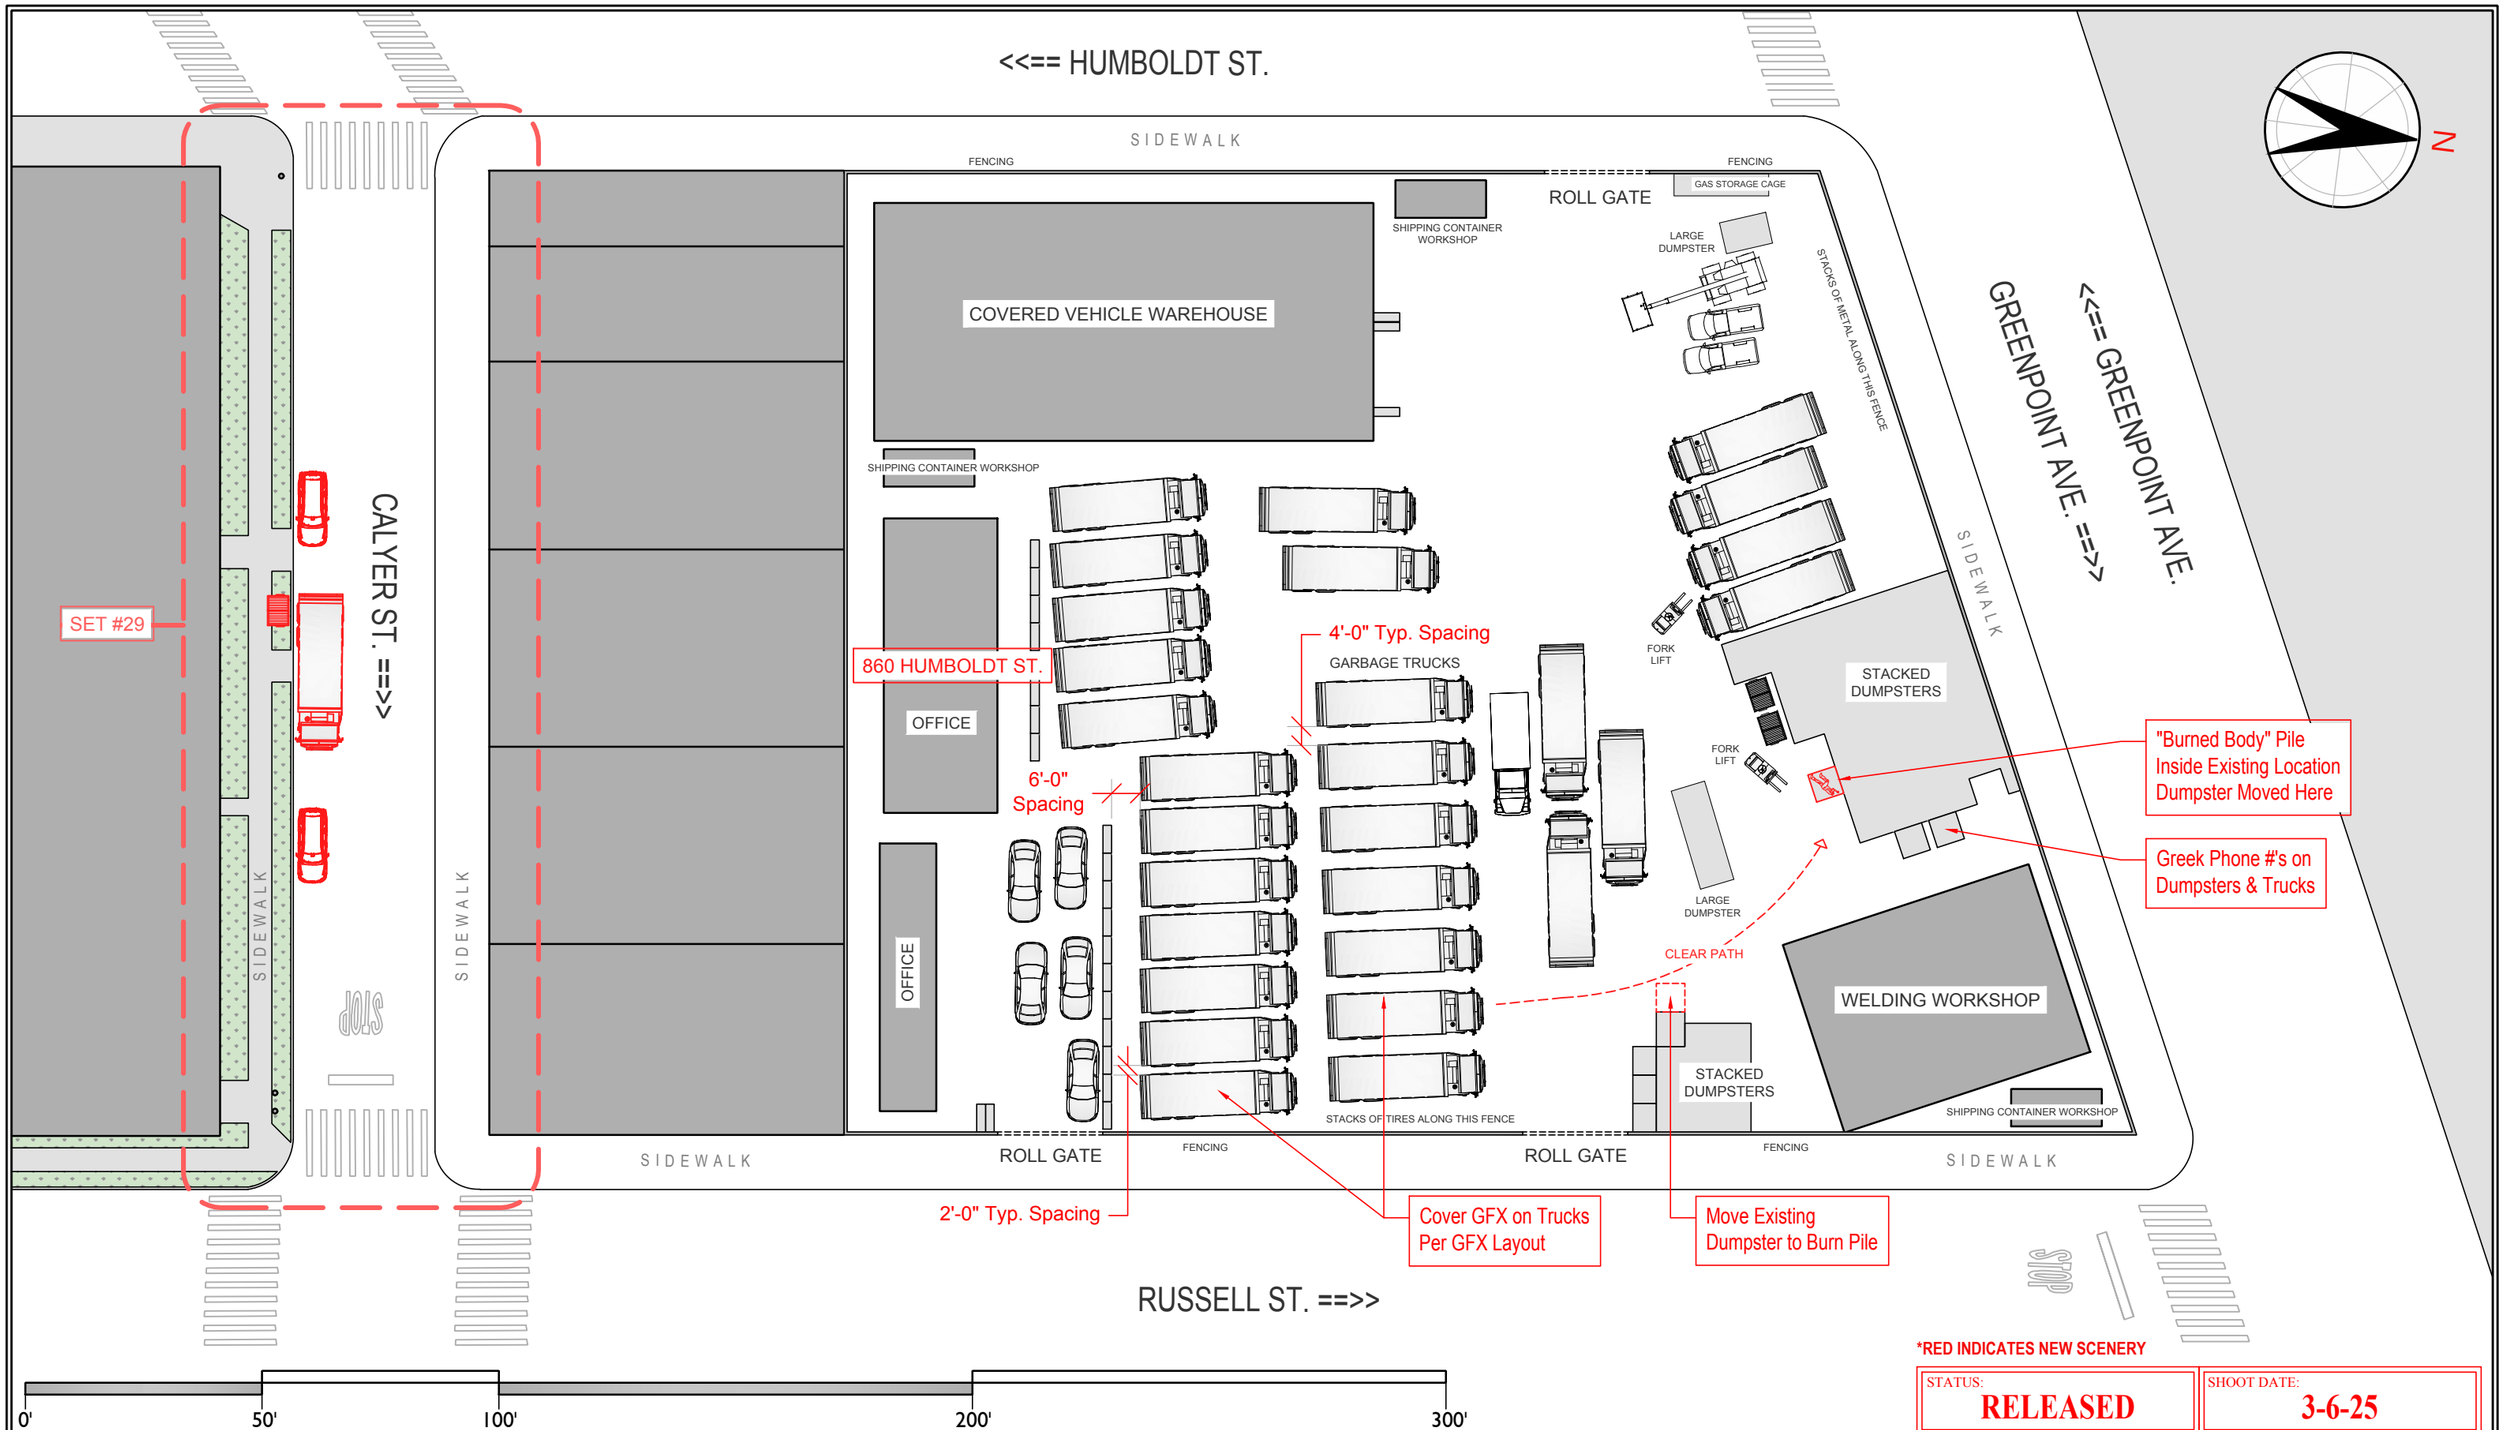

*RED INDICATES NEW SCENERY

STATUS:	SHOOT DATE:
RELEASED	3-6-25

FBI MOST WANTED SEASON SIX

PRODUCTION DESIGNER:	KARA ZEIGON
ART DIRECTOR:	CHRIS THOMPSON
SET DECORATOR:	TORA PETERSON
ART DEPT - MAIN LINE:	(347) 338-1789

SET NAME:	618-30 Ext. Junkyard-Clifton,NJ
DRAWING:	Director Plan
LOCATION:	860 Humboldt St, Brooklyn, NY 11222

SCALE:	1/32"=1'-0"
DRAWN BY:	COLT F.
DATE DRAWN:	02-27-25

REVISIONS: 1: 2: 3:

SET #:	30
EPISODE:	618
SHEET #:	DP

618-30 ext. junkyard-clifton,nj 022725.dwg

CEILING HEIGHTS:
@ +17'-5" UNDER AIR DUCTS
@+10'-4" UNDER MEZZANINE

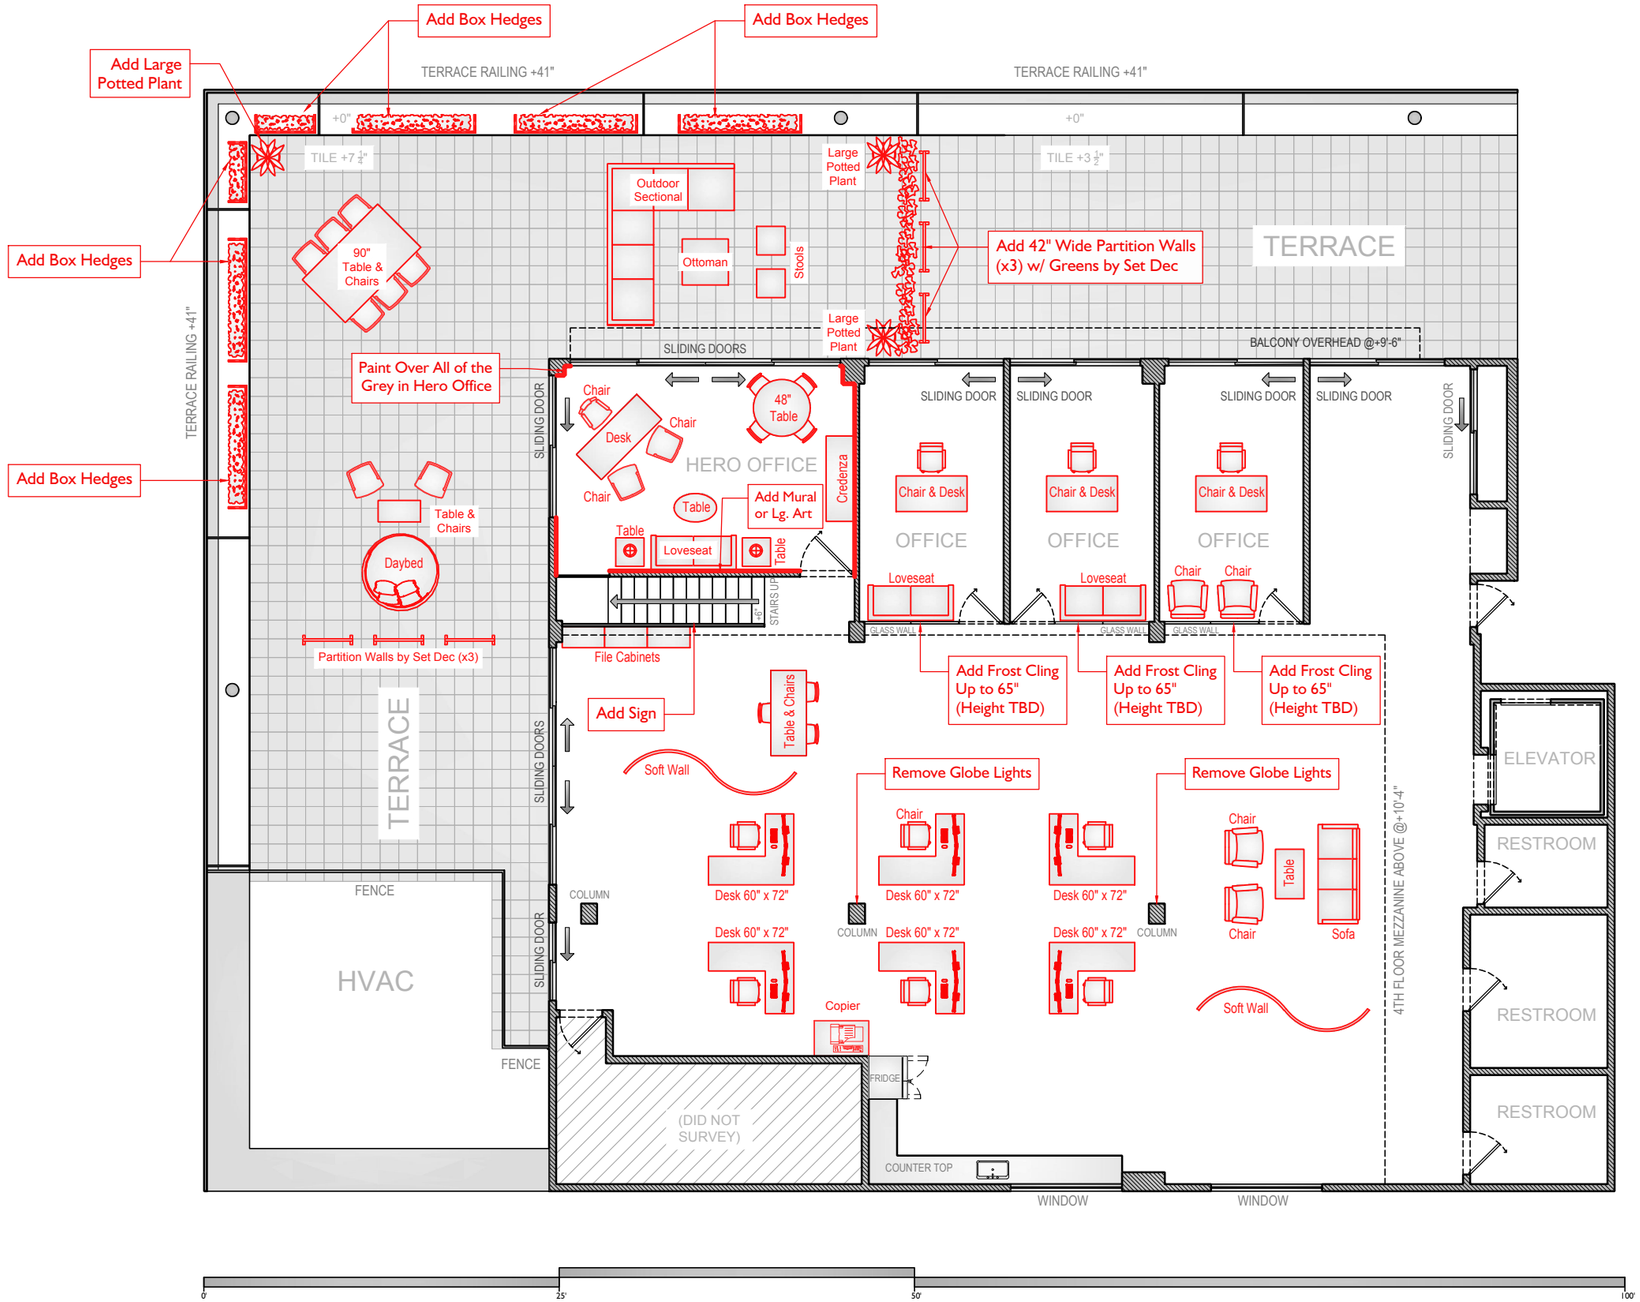

N

***RED INDICATES NEW SCENERY**

STATUS:	SHOOT DATE:
RELEASED	**10-1-24**

FBI MOST WANTED SEASON SIX

PRODUCTION DESIGNER:	KARA ZEIGON
ART DIRECTOR:	CHRIS THOMPSON
SET DECORATOR:	TORA PETERSON
ART DEPT - MAIN LINE:	(347) 338-1789

SET NAME:	607-23 Int. Ballack Capital
DRAWING:	Director Plan
LOCATION:	266 Meserole Ave. - 4th Floor

SCALE:	3/32"=1'-0"
DRAWN BY:	Colt F.
DATE DRAWN:	09-27-24

REVISIONS:
1:
2:
3:

SET #:	23
EPISODE:	607

SHEET #: **DP**

607-23 int. ballack capital 092724.dwg

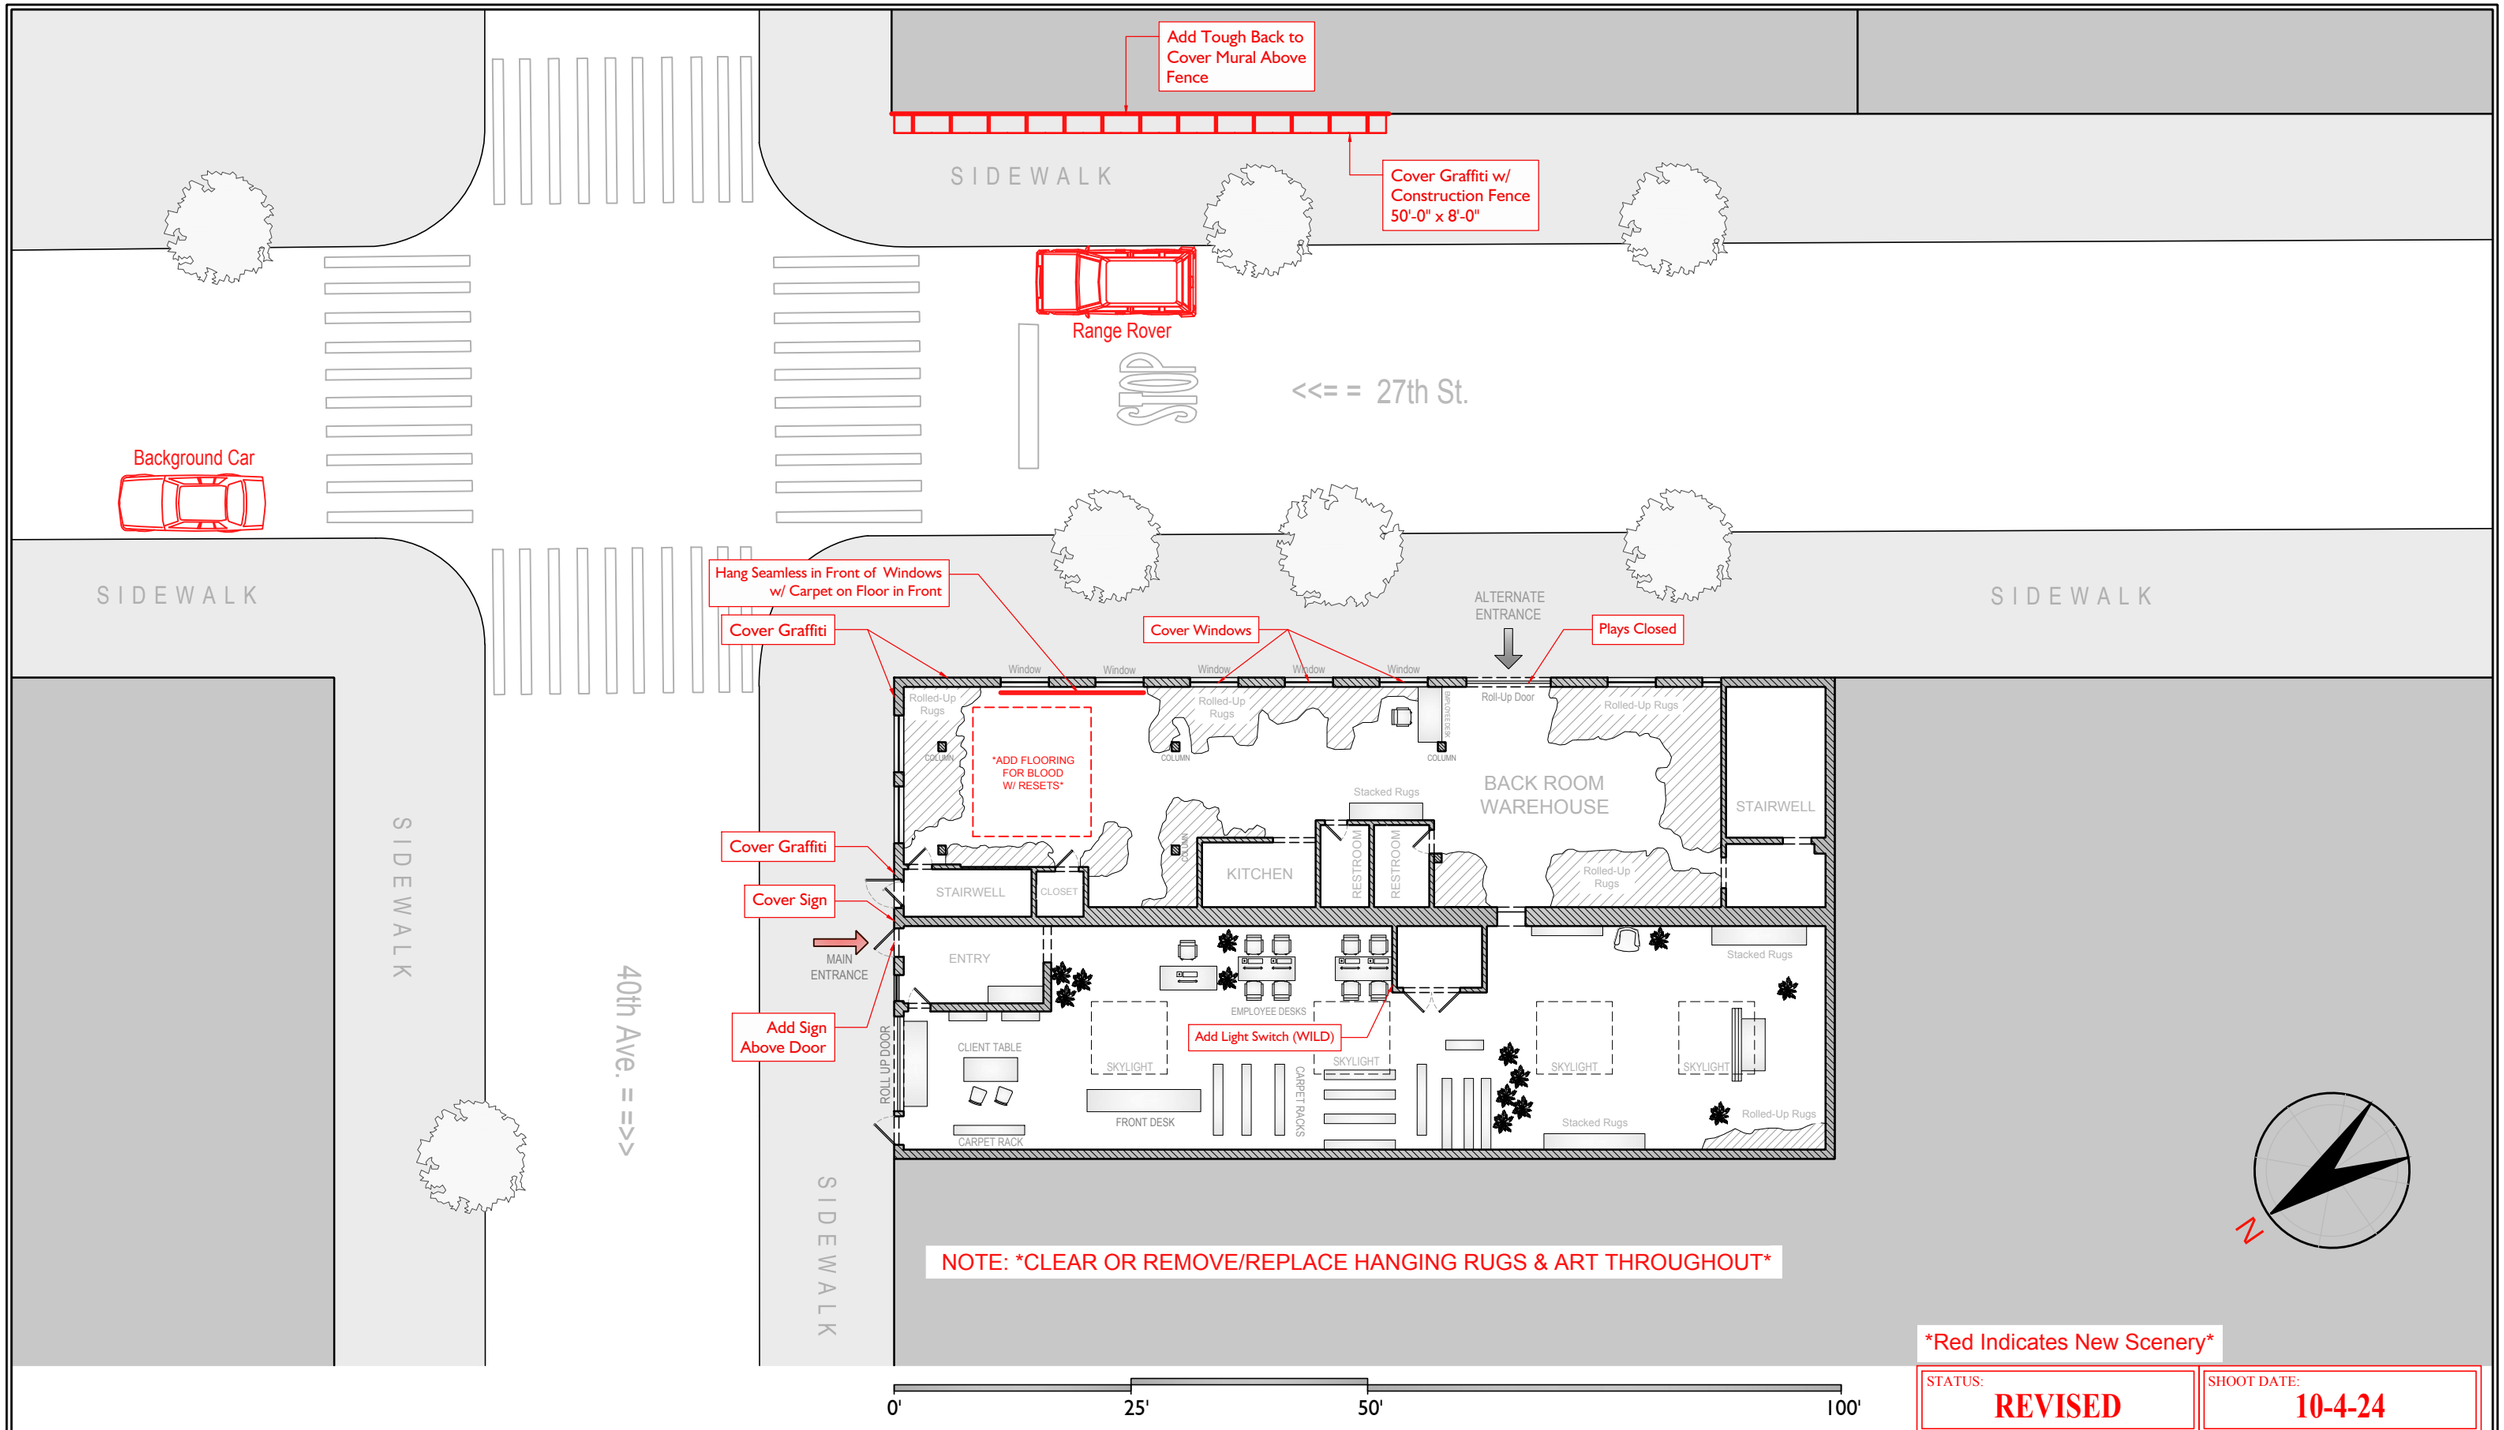

NOTE: *CLEAR OR REMOVE/REPLACE HANGING RUGS & ART THROUGHOUT*

Red Indicates New Scenery

STATUS:	SHOOT DATE:
REVISED	10-4-24

FBI MOST WANTED SEASON SIX

PRODUCTION DESIGNER:	KARA ZEIGON
ART DIRECTOR:	CHRIS THOMPSON
SET DECORATOR:	TORA PETERSON
ART DEPT - MAIN LINE:	(347) 338-1789

SET NAME:	607-21 IE Rug Store
DRAWING:	Director Plan
LOCATION:	Rug & Kilim, 25-18 40th Ave, Astoria, NY 11101

SCALE:	1/16"=1'-0"
DRAWN BY:	CF
DATE DRAWN:	09-27-24

REVISIONS:
1: 09-30-24 Construction Fence
2:
3:

SET #:	21
EPISODE:	607

SHEET #: DP

607-21 ie rug store 093024.dwg